

2 Block 4. Front (North) Elevation.
1 : 200



3 Block 4. Rear (South) Elevation.
1 : 200



4 Block 4. Side (West) Elevation.
1 : 200




5 Block 4. Side (East) Elevation.
1 : 200



7 Block 4. Courtyard West Elevation.
1 : 200



8 Block 4. Courtyard (East) Elevation.
1 : 200

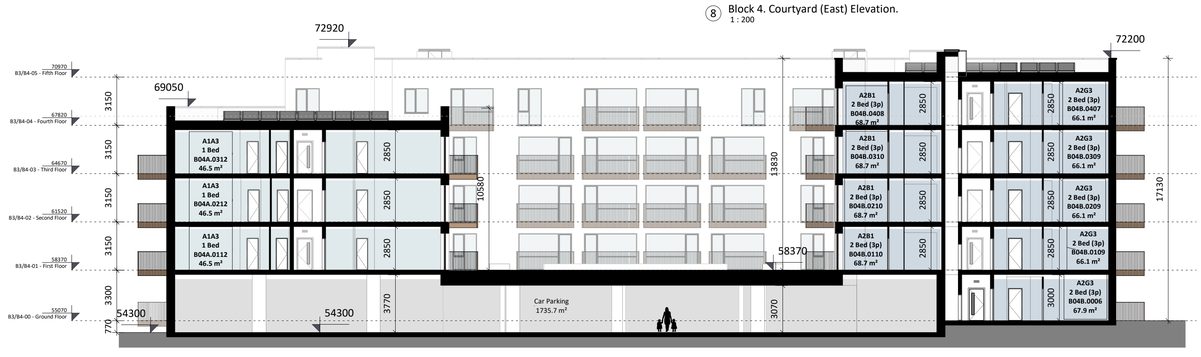

1 Block 4. Section A-A.
1 : 200


Block 4. Section. Elevations.

Finishing Materials Schedule:

Selected Red Brick Finish

Selected Grey Brick Finish

Selected Render Finish

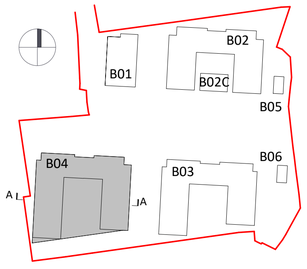

KEY PLAN
Scale 1:2000

Revision Description	Date	Rev. No.	Issued by
Issued for planning	18.08.2026	A3-C01	OMP

Any reference to fire safety design or performance is presented for coordination purposes only. Refer only to the granted Fire Safety Certificate, and fire consultant's information for fire safety design, specification and performance.

Figured dimensions only to be used. This drawing is copyright of O'Mahony Pike Architects Ltd. All information is shared as per approved use in accordance with ISO19650-2:2018, Table 5; Standard Codes for Suitability of Models and Documents and the BEP. If the 'Status' field is empty, this information has been shared at S0 - WIP.

o'mahony pike
architecture|urban design
email: info@omahonypike.com
tel: +353 1 202 7400
fax: +353 1 283 0822
www.omahonypike.com

Dublin
The Chapel
Mount St. Anne's
Milltown, Dublin 6
D06 XN52 Ireland

Cork
One South Mall
Cork City
Co. Cork
T12 CCN3 Ireland

Project Code:	25018	**Scale @ A1:**	1:200
Project Lead:	KOC	**Date:**	18.08.2026
Drawn By:	IT	**Revision:**	A3-C01
Job No.:	25018	**Status:**	S3
Purpose:	PA		

Project: 25018 - Elmfield Ninth Lock Road, Clondalkin
Location: Elmfield Ninth Lock Road, Clondalkin
Client: Thornmeadow Development Ltd.

Drawing Title: Block 4. Section. Elevations.
Drawing No.: 25018-OMP-B4-ZZ-DR-A-1011

Source file: Autodesk Docs://25018 - Elmfield, Ninth Lock Road/25018-OMP-ZZ-ZZ-M3-A-0001.rvt