

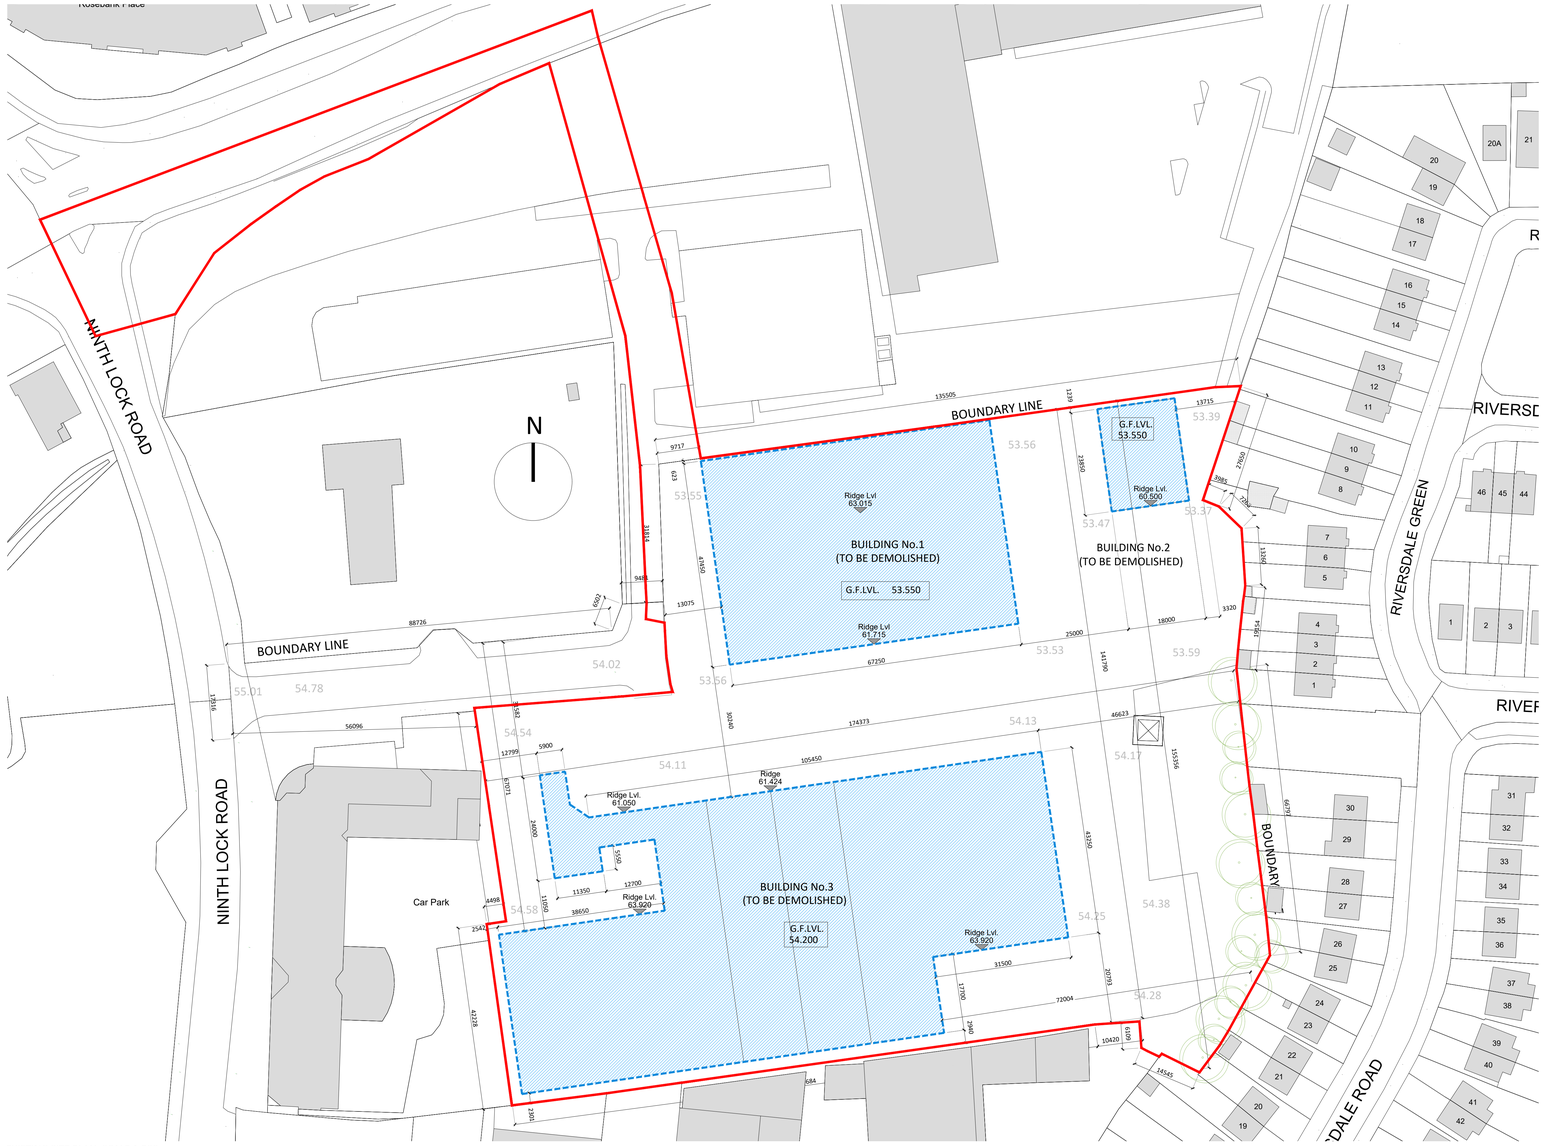



EXISTING SITE PLAN. SCALE 1:500

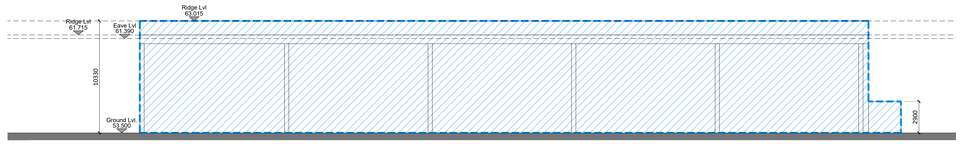


BUILDING No.1 (TO BE DEMOLISHED) EXISTING REAR (NORTH) ELEVATION. SCALE 1:200

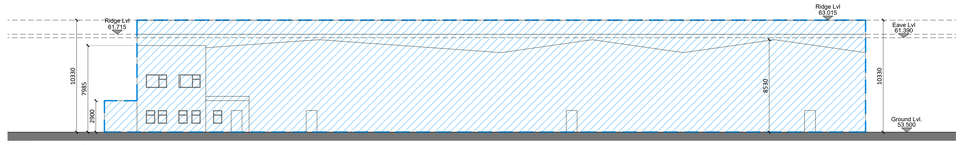


BUILDING No.1 (TO BE DEMOLISHED) EXISTING FRONT (SOUTH) ELEVATION. SCALE 1:200

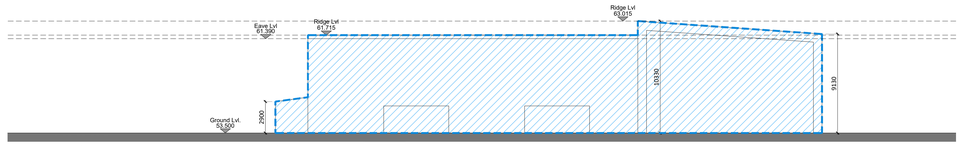


BUILDING No.1 (TO BE DEMOLISHED) EXISTING SIDE (EAST) ELEVATION. SCALE 1:200

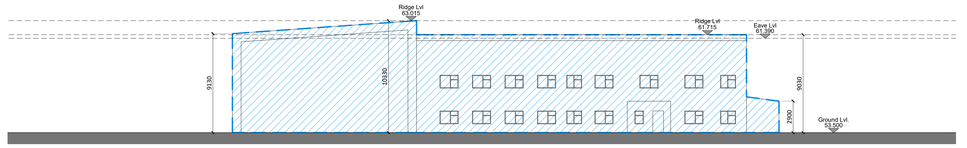


BUILDING No.1 (TO BE DEMOLISHED) EXISTING SIDE (WEST) ELEVATION. SCALE 1:200

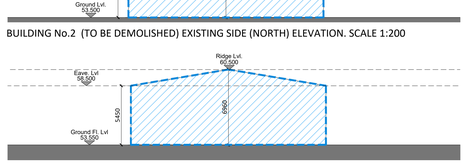


BUILDING No.2 (TO BE DEMOLISHED) EXISTING SIDE (NORTH) ELEVATION. SCALE 1:200

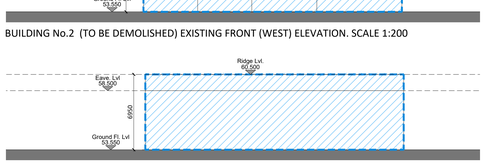


BUILDING No.2 (TO BE DEMOLISHED) EXISTING FRONT (WEST) ELEVATION. SCALE 1:200

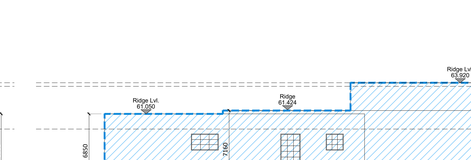

BUILDING No.2 (TO BE DEMOLISHED) EXISTING SIDE (SOUTH) ELEVATION. SCALE 1:200

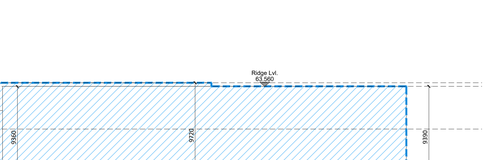


BUILDING No.2 (TO BE DEMOLISHED) EXISTING REAR (EAST) ELEVATION. SCALE 1:200

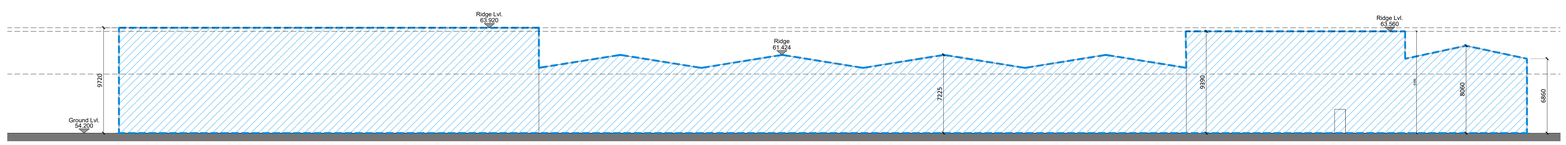


BUILDING No.3. (TO BE DEMOLISHED) EXISTING REAR (SOUTH) ELEVATION. SCALE 1:200

BUILDING No.3. (TO BE DEMOLISHED) EXISTING SIDE (WEST) ELEVATION. SCALE 1:200

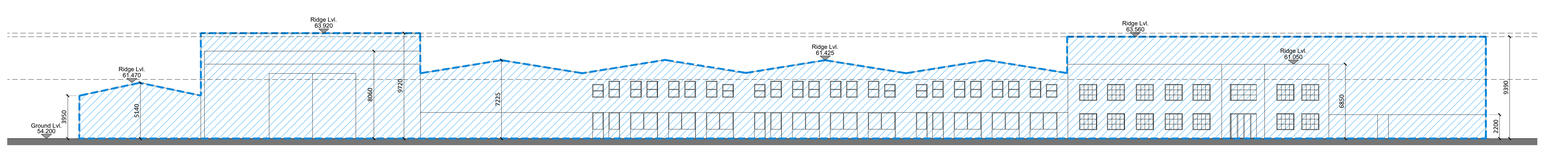

BUILDING No.3. (TO BE DEMOLISHED) EXISTING FRONT (NORTH) ELEVATION. SCALE 1:200

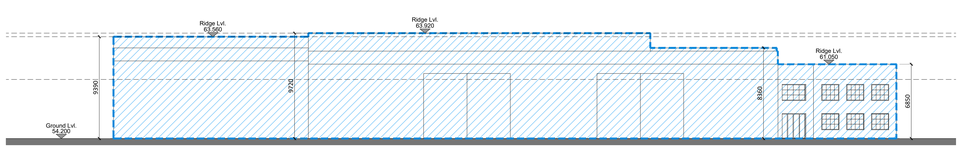

BUILDING No.3. (TO BE DEMOLISHED) EXISTING SIDE (EAST) ELEVATION. SCALE 1:200

PROPOSED DEMOLITION DRAWINGS

Structure to be demolished

Revision Description	Date	Rev. No.	Issued by
Issued for planning	18.08.2026	A3-C01	OMP

Any reference to fire safety design or performance is presented for coordination purposes only. Refer only to the granted Fire Safety Certificate, and fire consultant's information for fire safety design, specification and performance.

Figured dimensions only to be used. This drawing is copyright of O'Mahony Pike Architects Ltd. All information is shared as per approved use in accordance with ISO19650-2:2018, Table 5; Standard Codes for Suitability of Models and Documents and the BEP. If the 'Status' field is empty, this information has been shared at S0 - WIP.

o'mahony pike
architecture|urban design
email: info@omahonypike.com
tel: +353 1 202 7400
fax: +353 1 283 0822
www.omahonypike.com

Dublin
The Chapel
Mount St. Anne's
Milltown, Dublin 6
D06 XN52 Ireland

Cork
One South Mall
Cork City
Co. Cork
T12 CCN3 Ireland

Project Code: PRJ
Project Lead: KÓC
Drawn By: IT
Job No.: 25018
Purpose: STAGE 3 | PLANNING

Scale @ A0: 1:500 & 1:200
Date Printed: 18.08.2026
Current Rev.: A3-C01
Status: S3

Project: Elmfield
Location: Ninth Lock Road, Clondalkin
Client: Thornmeadow Developments Limited

Drawing Title: Proposed demolition drawings
Drawing No.: 25018-OMP-00-XX-DR-A-1040

Source File: 25018-OMP-00-XX-DR-A-1040.DWG