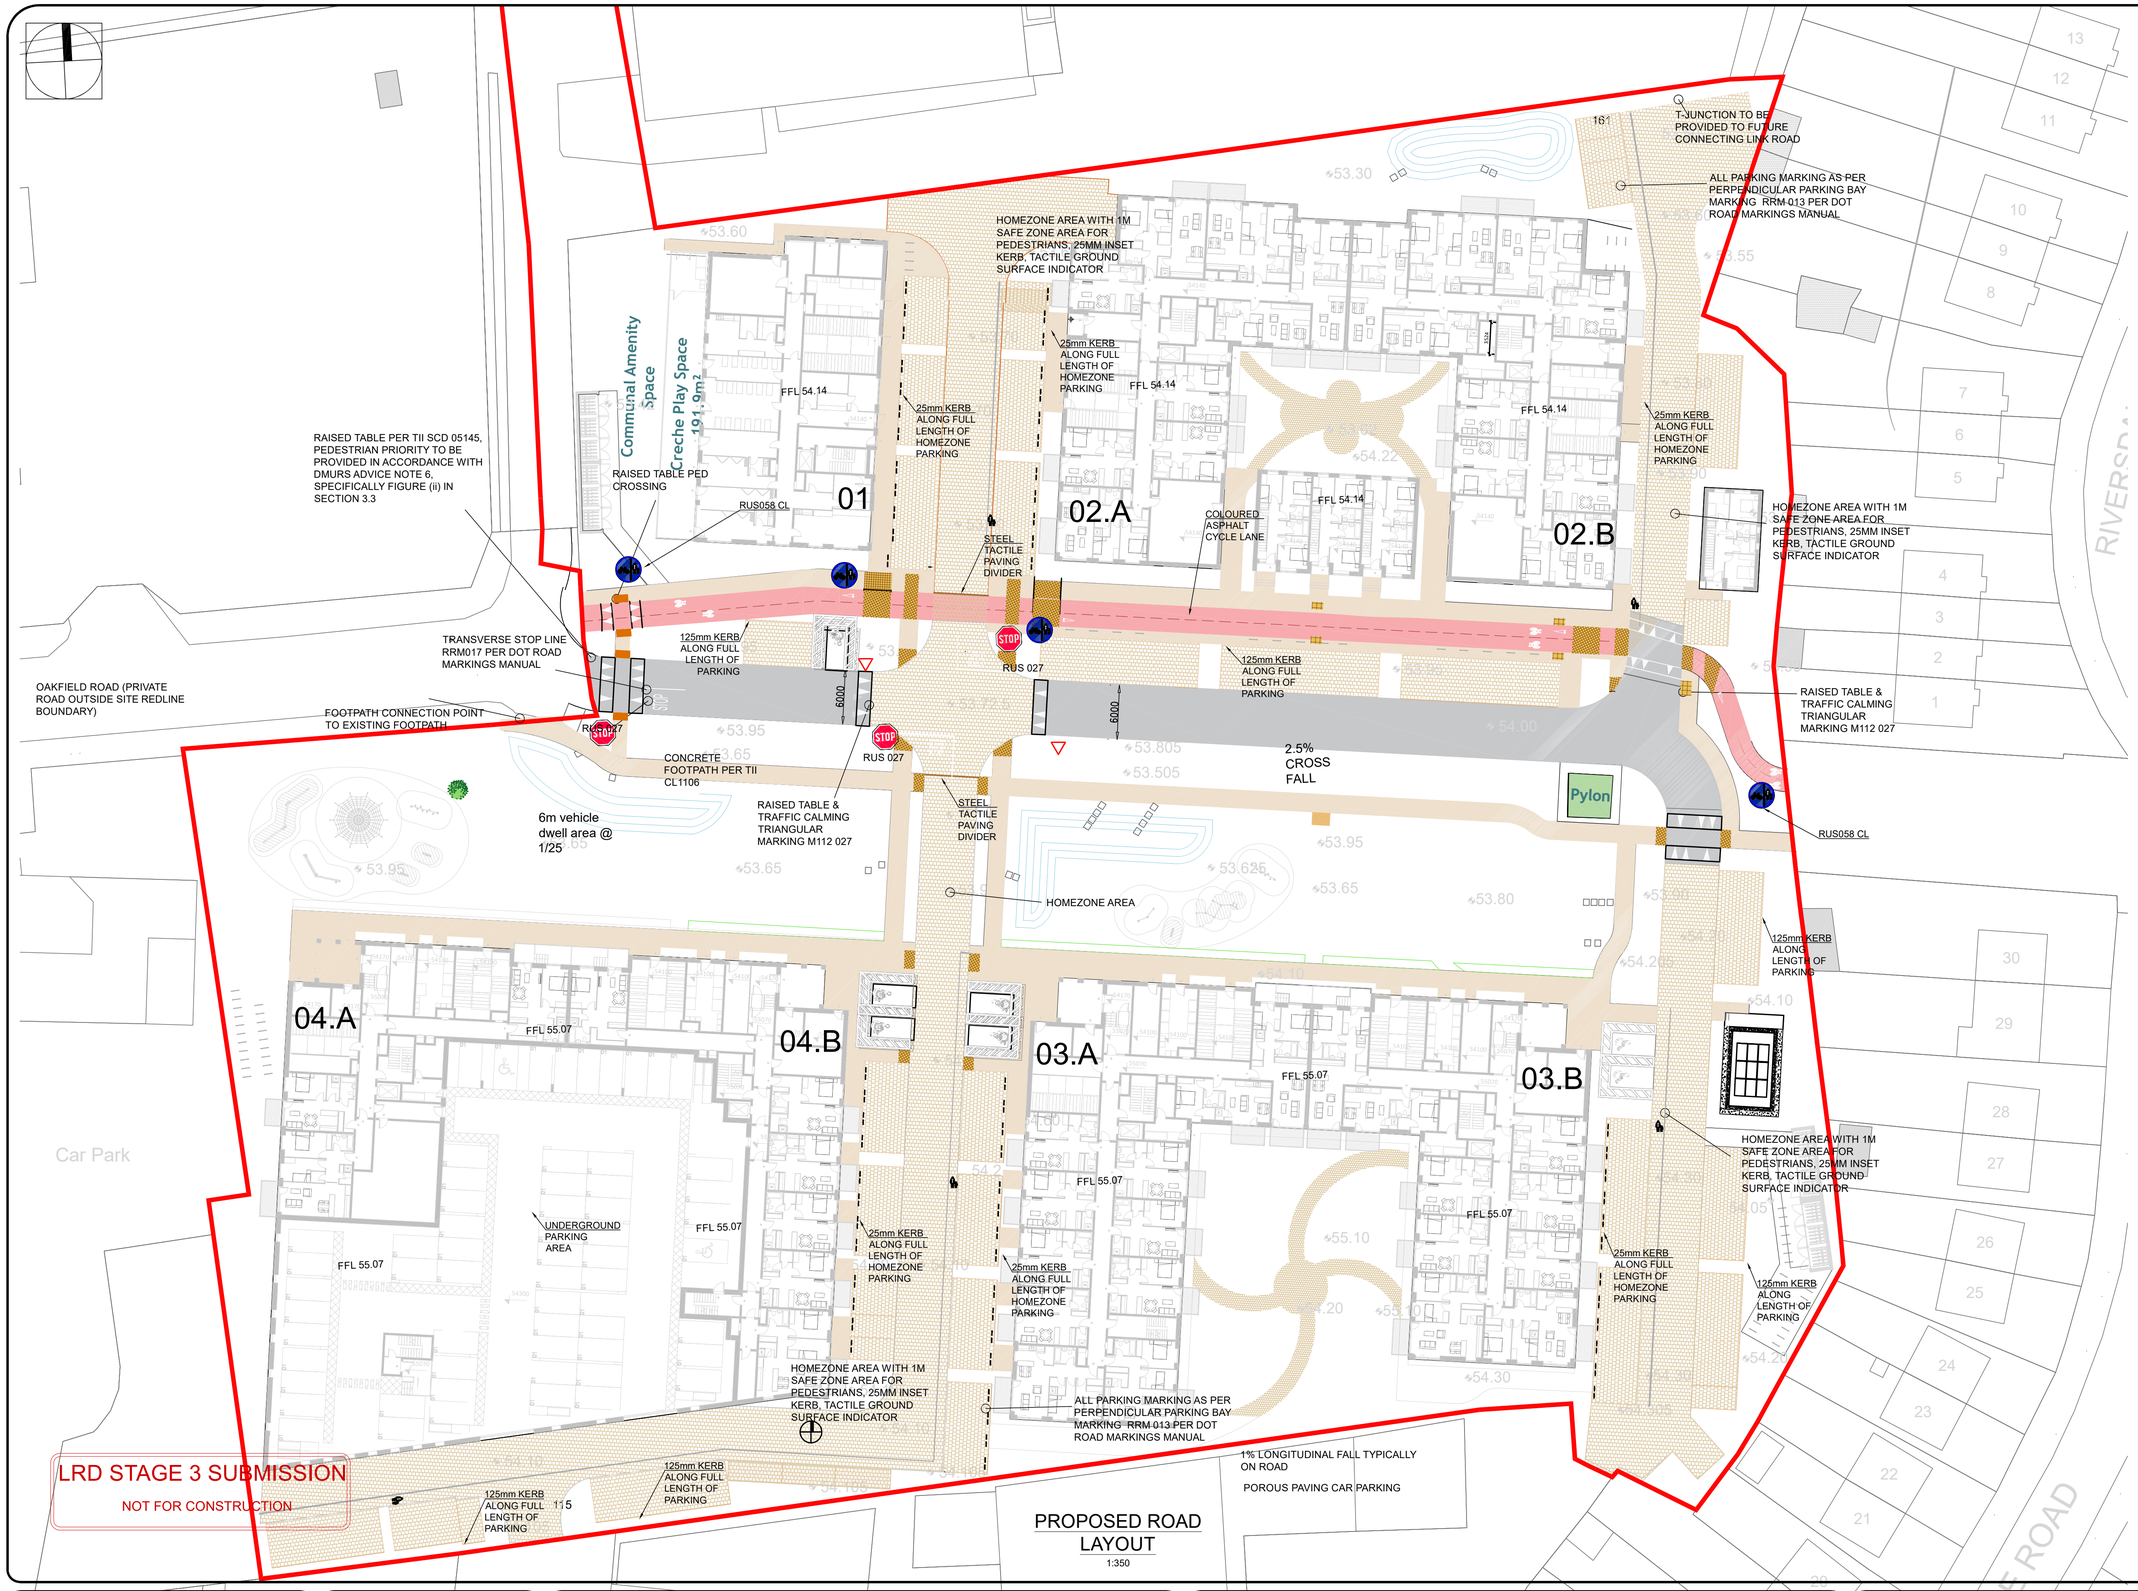

LRD STAGE 3 SUBMISSION

NOT FOR CONSTRUCTION

PROPOSED ROAD LAYOUT

1:350

LEGEND

SITE BOUNDARY

PROPOSED ROAD SIGN

PROPOSED RAISED TABLE/RAMP (M112)

TACTILE PAVING PER STANDARD DETAIL

SHARED SURFACE COLOURED SMA

PROPOSED PERMEABLE PAVING

PROPOSED FOOTPATH

PROPOSED WHEEL STOPS

LINE MARKINGS & SIGNAGE

LONGITUDINAL MARKINGS

RRM 001	CONTINOUS WHITE LINE

TRANSVERSE MARKINGS

RRM 004	DIRECTION ARROW STRAIGHT
RRM 005	DIRECTION ARROW LEFT
RRM 006	DIRECTION ARROW RIGHT
RRM 017	STOP LINE
RRM018	YIELD LINE
RRM019	NO ENTRY LINES
RRM 022	CYCLE TRACK EDGE LINE
RRM 023	CYCLE TRACK BROKEN EDGE LINE

WORDED & DIAGRAMMATIC MARKINGS

M114	STOP ROAD MARKING
M115	YIELD MARKING
M111	PEDESTRIAN SYMBOL
M115C	CYCLE TRACK YIELD MARKING
M116	CYCLE SYMBOL

TRAFFIC CALMING

M112	TRAFFIC CALMING TRIANGLE

SIGNS & SIGNALS

RUS 026	YIELD SIGN
RUS 027	STOP SIGN
RUS 043	50km/h SPEED LIMIT
RUS 044	30km/h SPEED LIMIT
RUS 050	NO ENTRY
RUS 058	SHARED CYCLE & PEDESTRIAN TRACK
RUS 058 CR	SEGREGATED CYCLE & PEDESTRIAN TRACK
W130	ROAD HUMP
RRM034	ELECTRICAL VEHICLE CHARGING
RRM015	DISABLED PERSONS PARKING SPACE

NOTES

1. For setting out refer to Architect's drawings.
2. This drawing to be read in conjunction with all other Architectural and Engineering drawings and all other relevant drawings and Specifications.
3. DO NOT SCALE THIS DRAWING. Use figured dimensions only.
4. No part of this document may be reproduced or transmitted in any form or stored in any retrieval system of any nature without the written permission of GKCE LTD as copyright holder except as agreed for use on the project for which the document was originally issued.

- [ ] PROGRESS
- [x] PLANNING
- [ ] TENDER
- [ ] CONSTRUCTION

Issued To	Date	No. Of Copies
Architect		
Quantity Surveyor		
Main Contractor		
M.& E. Engineers		
Client		
Clerk of Works		

Rev	By	Date	Description
PL1	SOC	06.08.2026	STAGE 3 SUBMISSION

Scales		Date	Drawn	Checked
AS SHOWN	A1	AUGUST 2026	SOC	

JOB TITLE

LANDS AT ELMFIELD
NINTH LOCK ROAD
THORNMEADOW DEVELOPMENTS

DRG. TITLE

PROPOSED ROAD LAYOUT

GK Consulting Engineers LTD
Consulting Engineers
Unit 11 Millbank Business Centre K78R261
ph 01 8749 322
email info@gkce.ie
www.gkce.ie

DRAWING NUMBER	GK25126_C100	REV. PL1